


PROPOSED PLAN FOR THE CONSTRUCTION OF
NIRMALA COLLAGE OF EDUCATION BUILDING
ON SURVEY NO.- 50,51,
AT VILLAGE CHANDESSARY
TH. UJJAIN DIST. UJJAIN(M.P.)

B/TO. -

CATHOLIC DIOCESE OF UJJAIN

NOTE. -

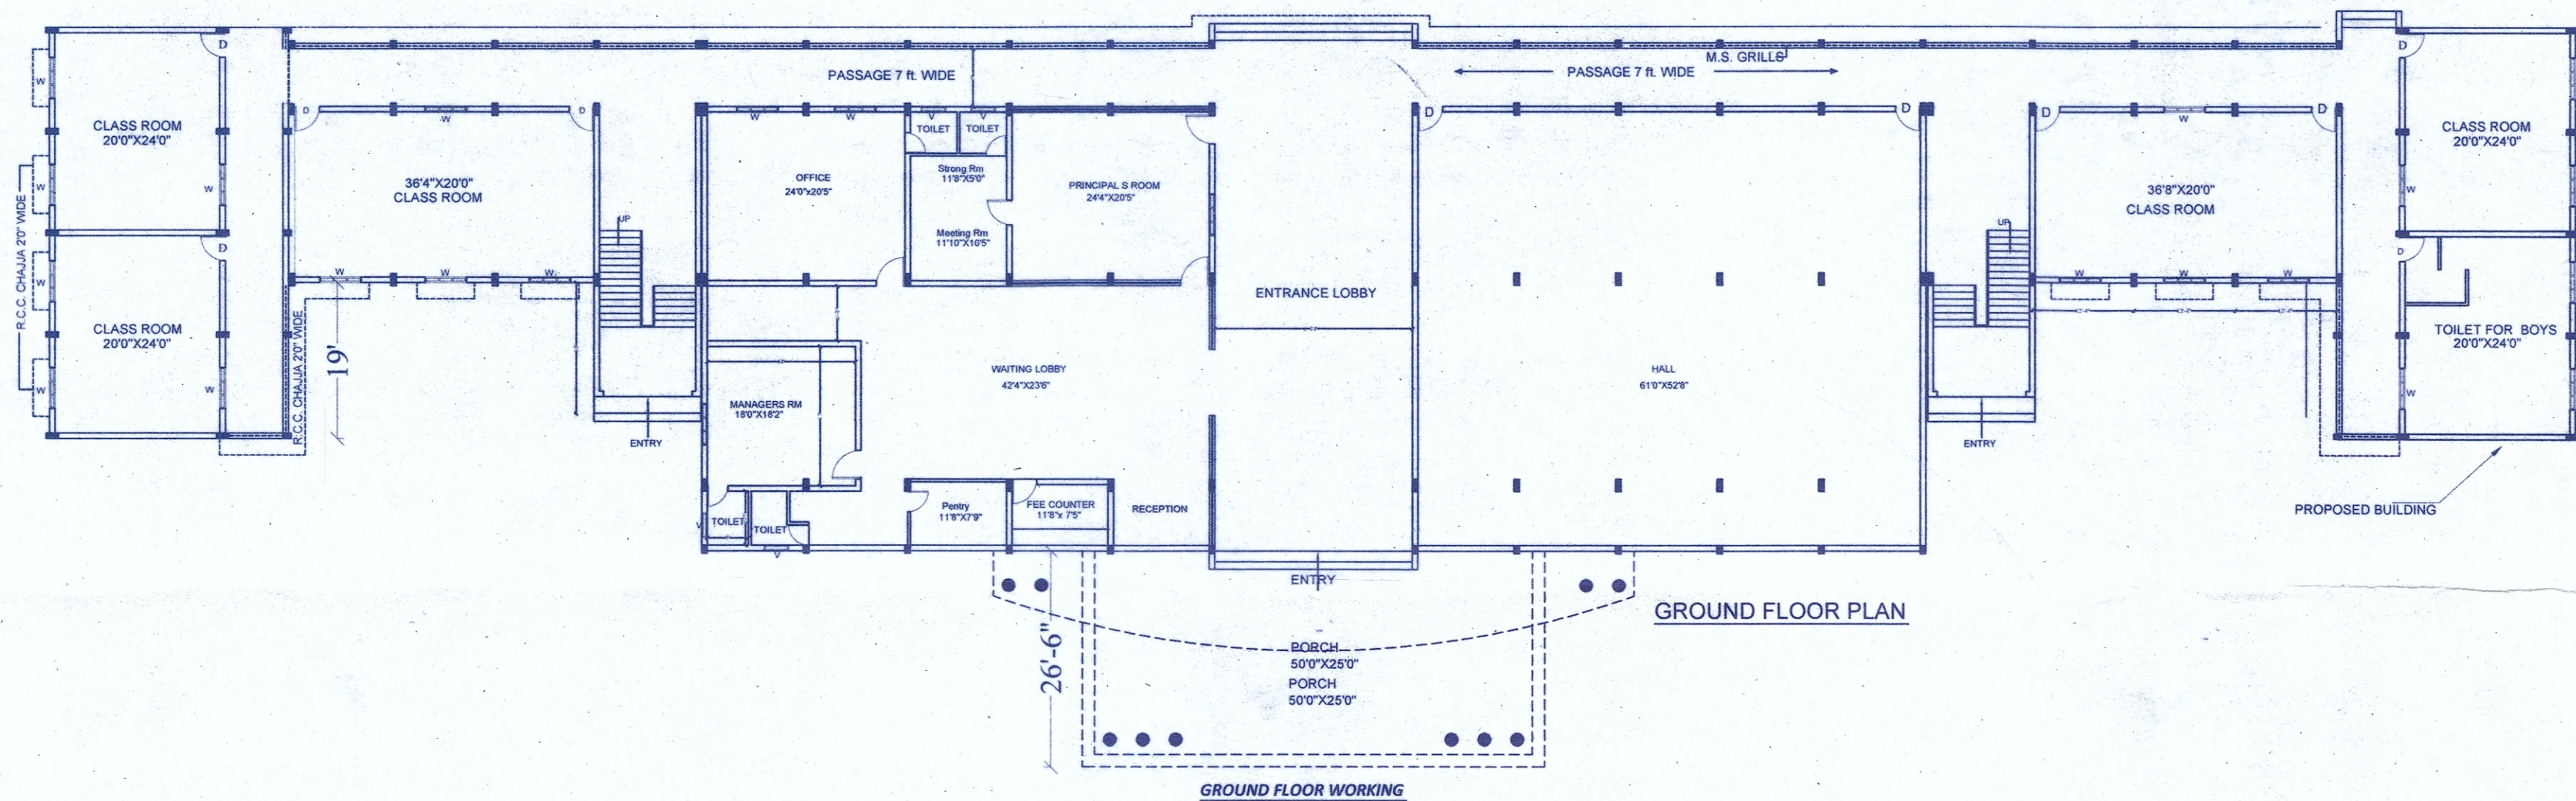

SHEET TITLE

GROUND FLOOR PLAN

SIGN. OF OWNER

*Assistant Engineer,
Rural Engineering Service
Division, DEWAS*

STRUCTURAL CONSULTANT

AJ

A & J CONSULTANTS


CONSULTING STRUCTURAL ENGINEERS

205, APPOLO AVENUE, 30-B, OLD PALASIA
INDORE (M.P.), PH. : (0731) 3013282
e-mail : arjavstr@gmail.com
www.jsaconsultant.com

PROPOSED PLAN FOR THE CONSTRUCTION OF
NIRMALA COLLEGE OF EDUCATION BUILDING
ON SURVEY NO.- 50,51,
AT VILLAGE CHANDESSARY
TH. UJJAIN DIST. UJJAIN(M.P.)

B/TO.-
CATHOLIC DIOCESE OF UJJAIN

NOTE. -

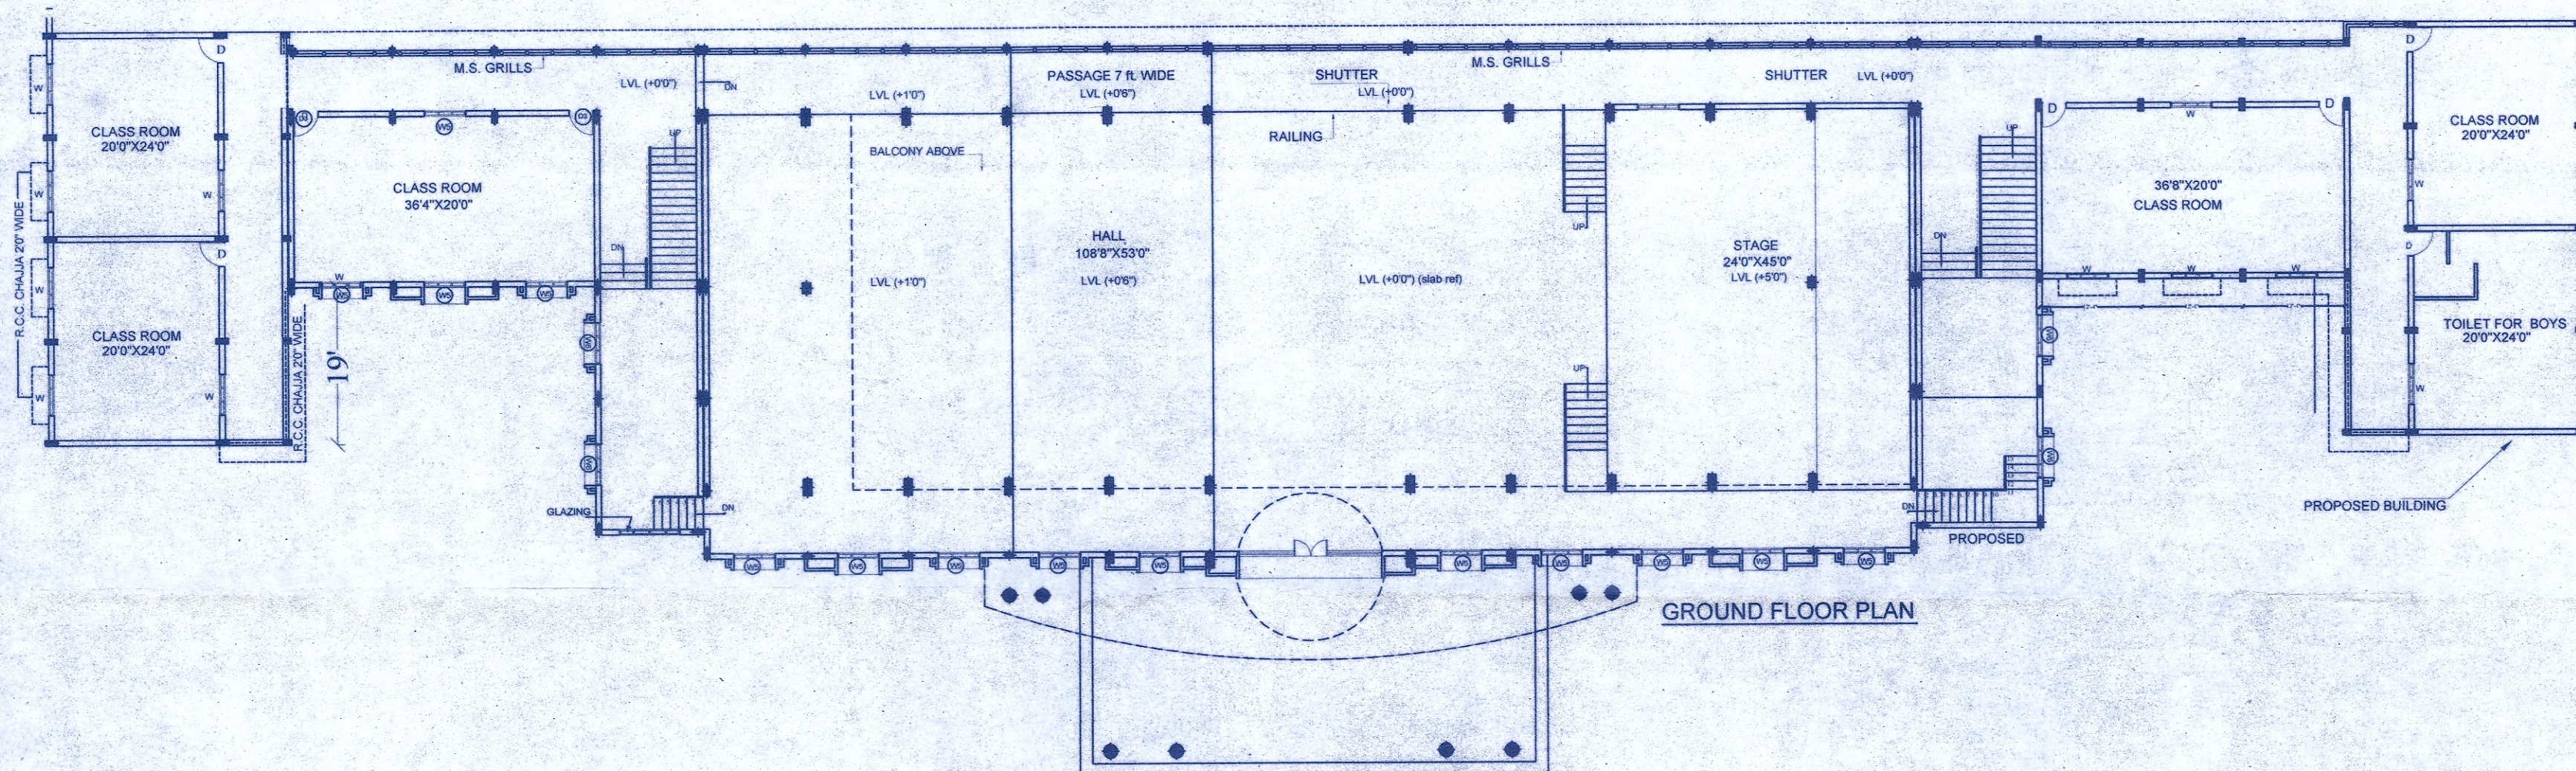

GROUND FLOOR PLAN

FIRST FLOOR AREA = 16561.00 sqft



SHEET TITLE

FIRST FLOOR PLAN

SIGN. OF OWNER

Assistant Engineer,
Rural Engineering Service
UJJAIN DIVISION

STRUCTURAL CONSULTANT

A&J CONSULTANTS
CONSULTING STRUCTURAL ENGINEERS


205, APPOLO AVENUE, 30-B, OLD PALASIA
INDORE (M.P.), PH. : (0731) 3013282
e-mail : arjavstr@gmail.com
www.jsaconsultant.com

PROPOSED PLAN FOR THE CONSTRUCTION OF
NIRMALA COLLEGE OF EDUCATION BUILDING
ON SURVEY NO. - 50,51,
AT VILLAGE CHANDESSARY
TH. UJJAIN DIST. UJJAIN(M.P.)


B/TO. -

CATHOLIC DIOCESE OF UJJAIN

NOTE. -

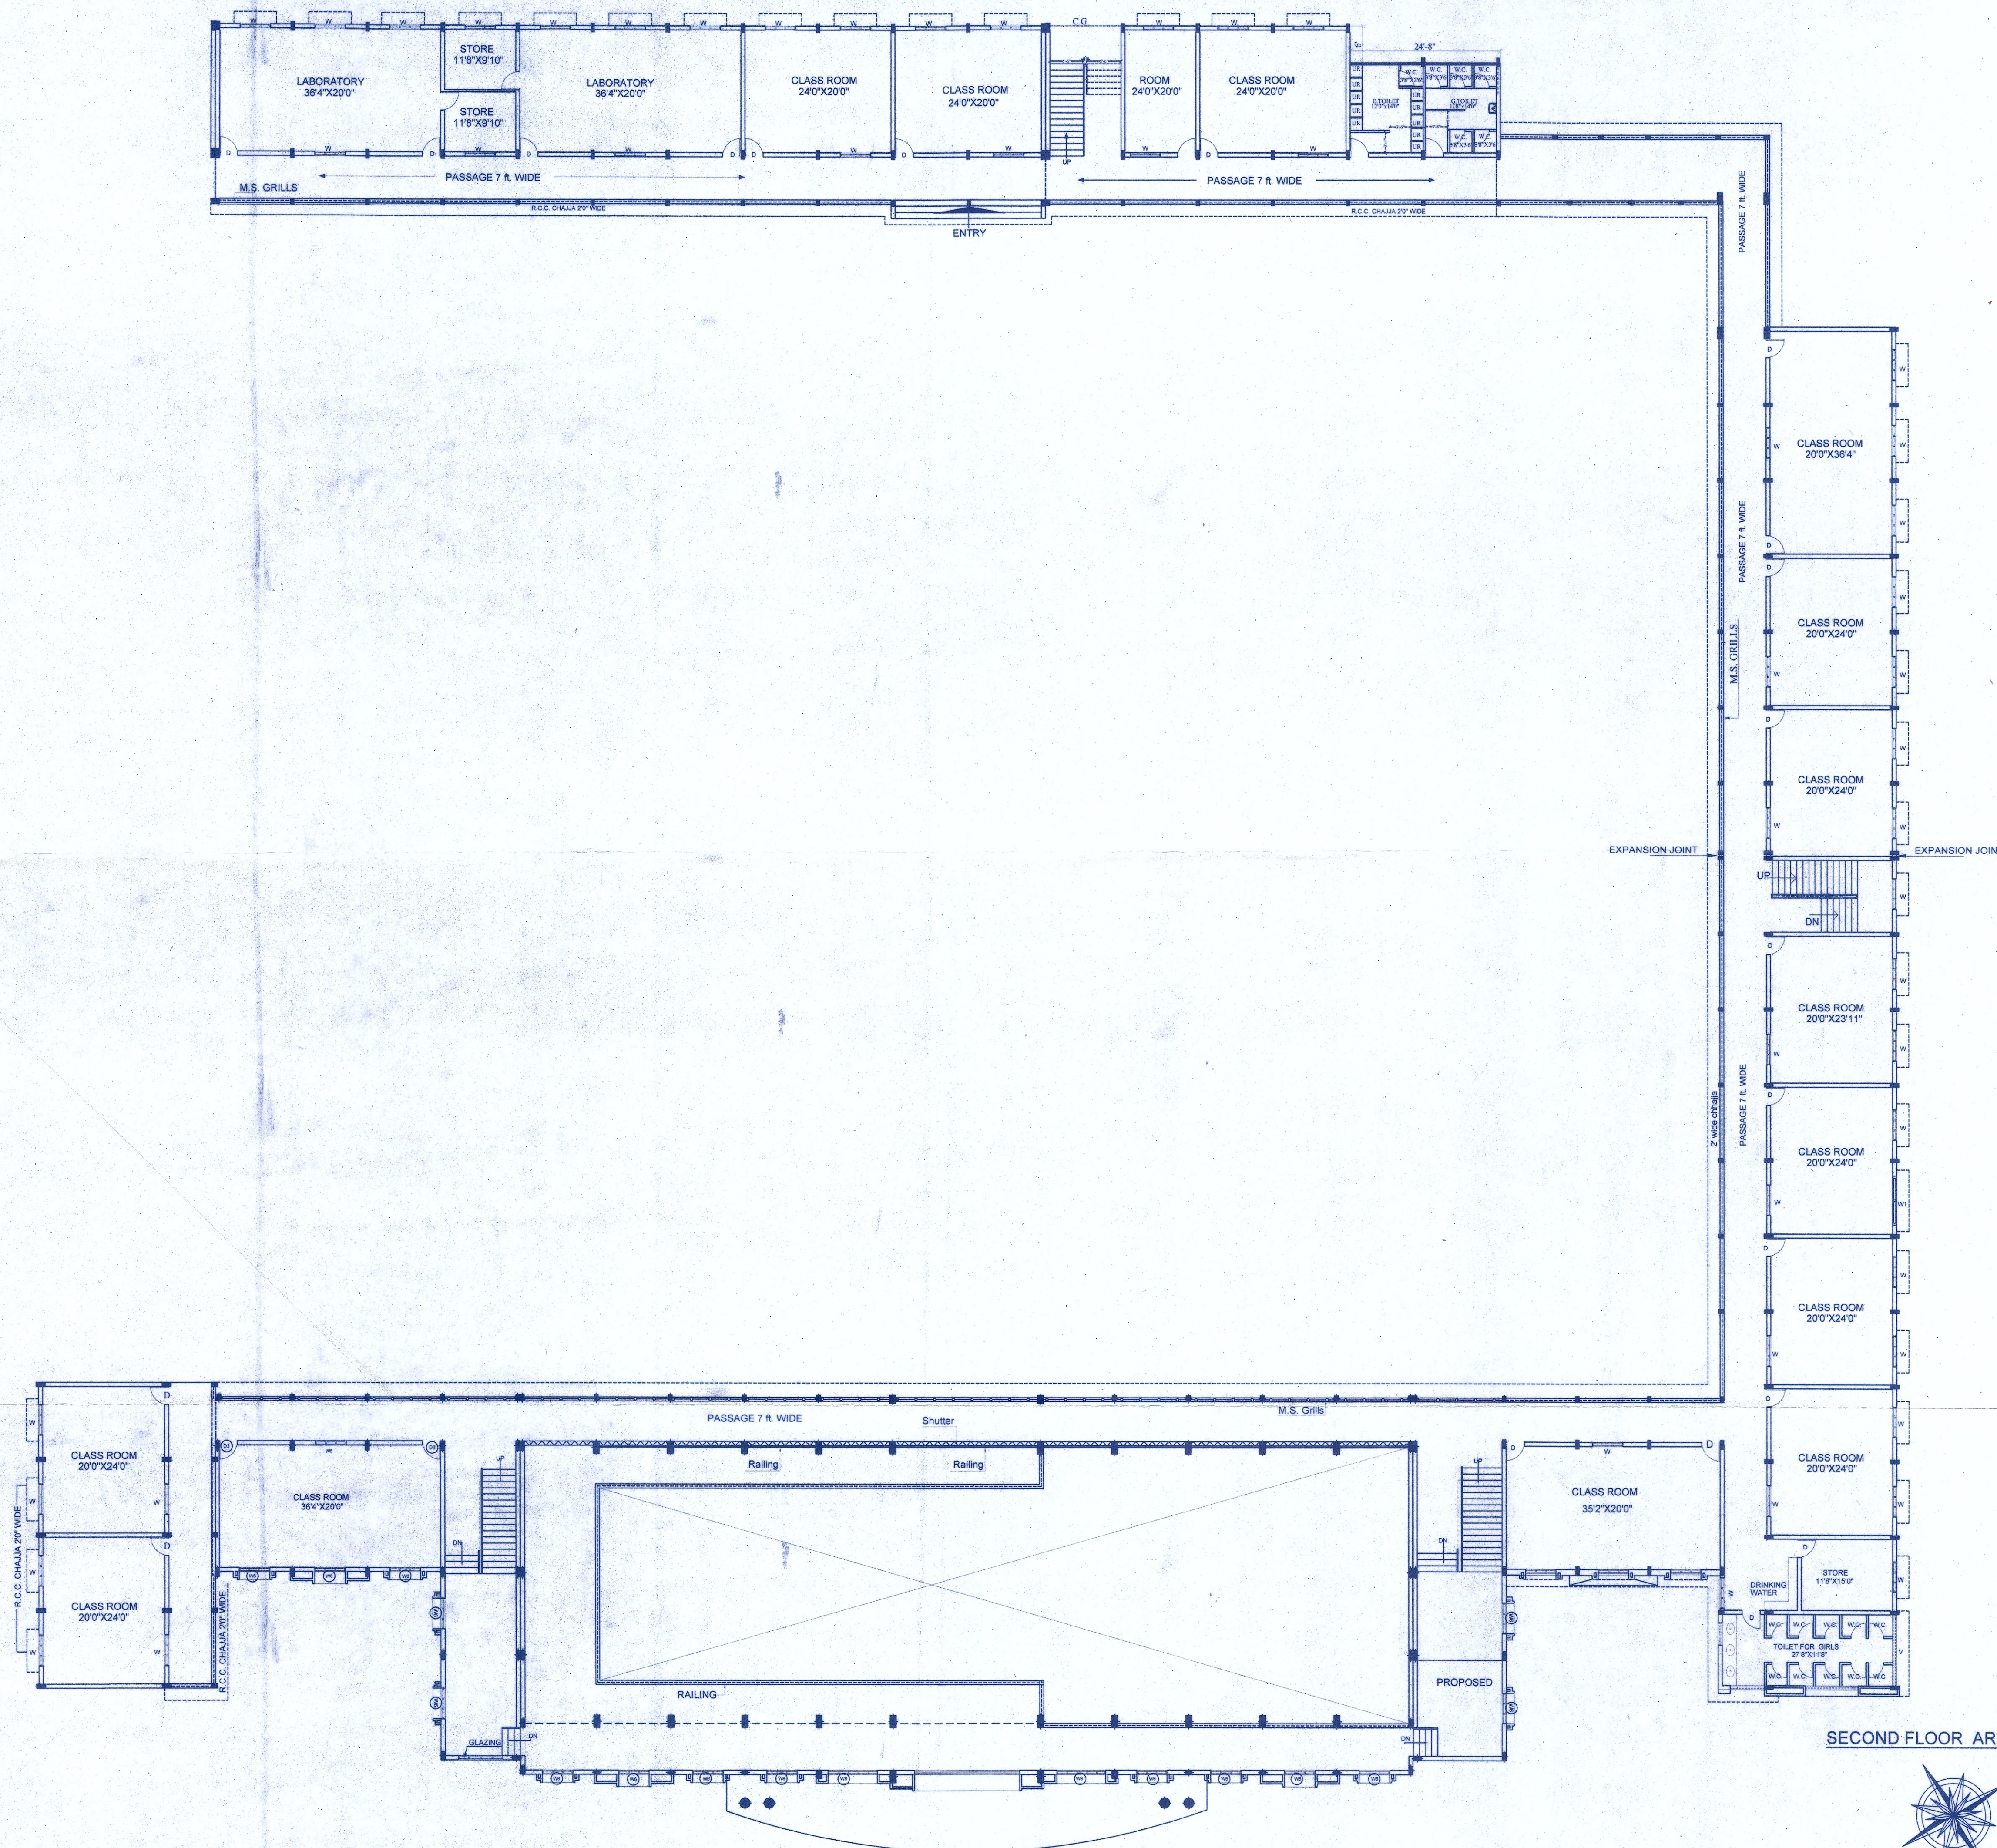

SECOND FLOOR AREA = 27440.00 sqft

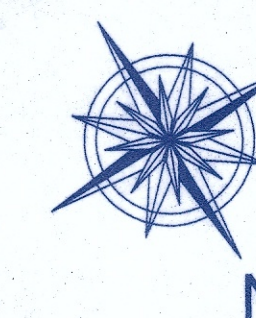

SHEET TITLE

SECOND FLOOR PLAN

SIGN. OF OWNER

[Signature]
Assistant Engineer,
Rural Engineering Service
Division, DEWAS

STRUCTURAL CONSULTANT

A&J CONSULTANTS
CONSULTING STRUCTURAL ENGINEERS

205, APPOLO AVENUE, 30-B, OLD PALASIA
INDORE (M.P.), PH. : (0731) 3013282
e-mail : arjavstr@gmail.com
www.jsaconsultant.com